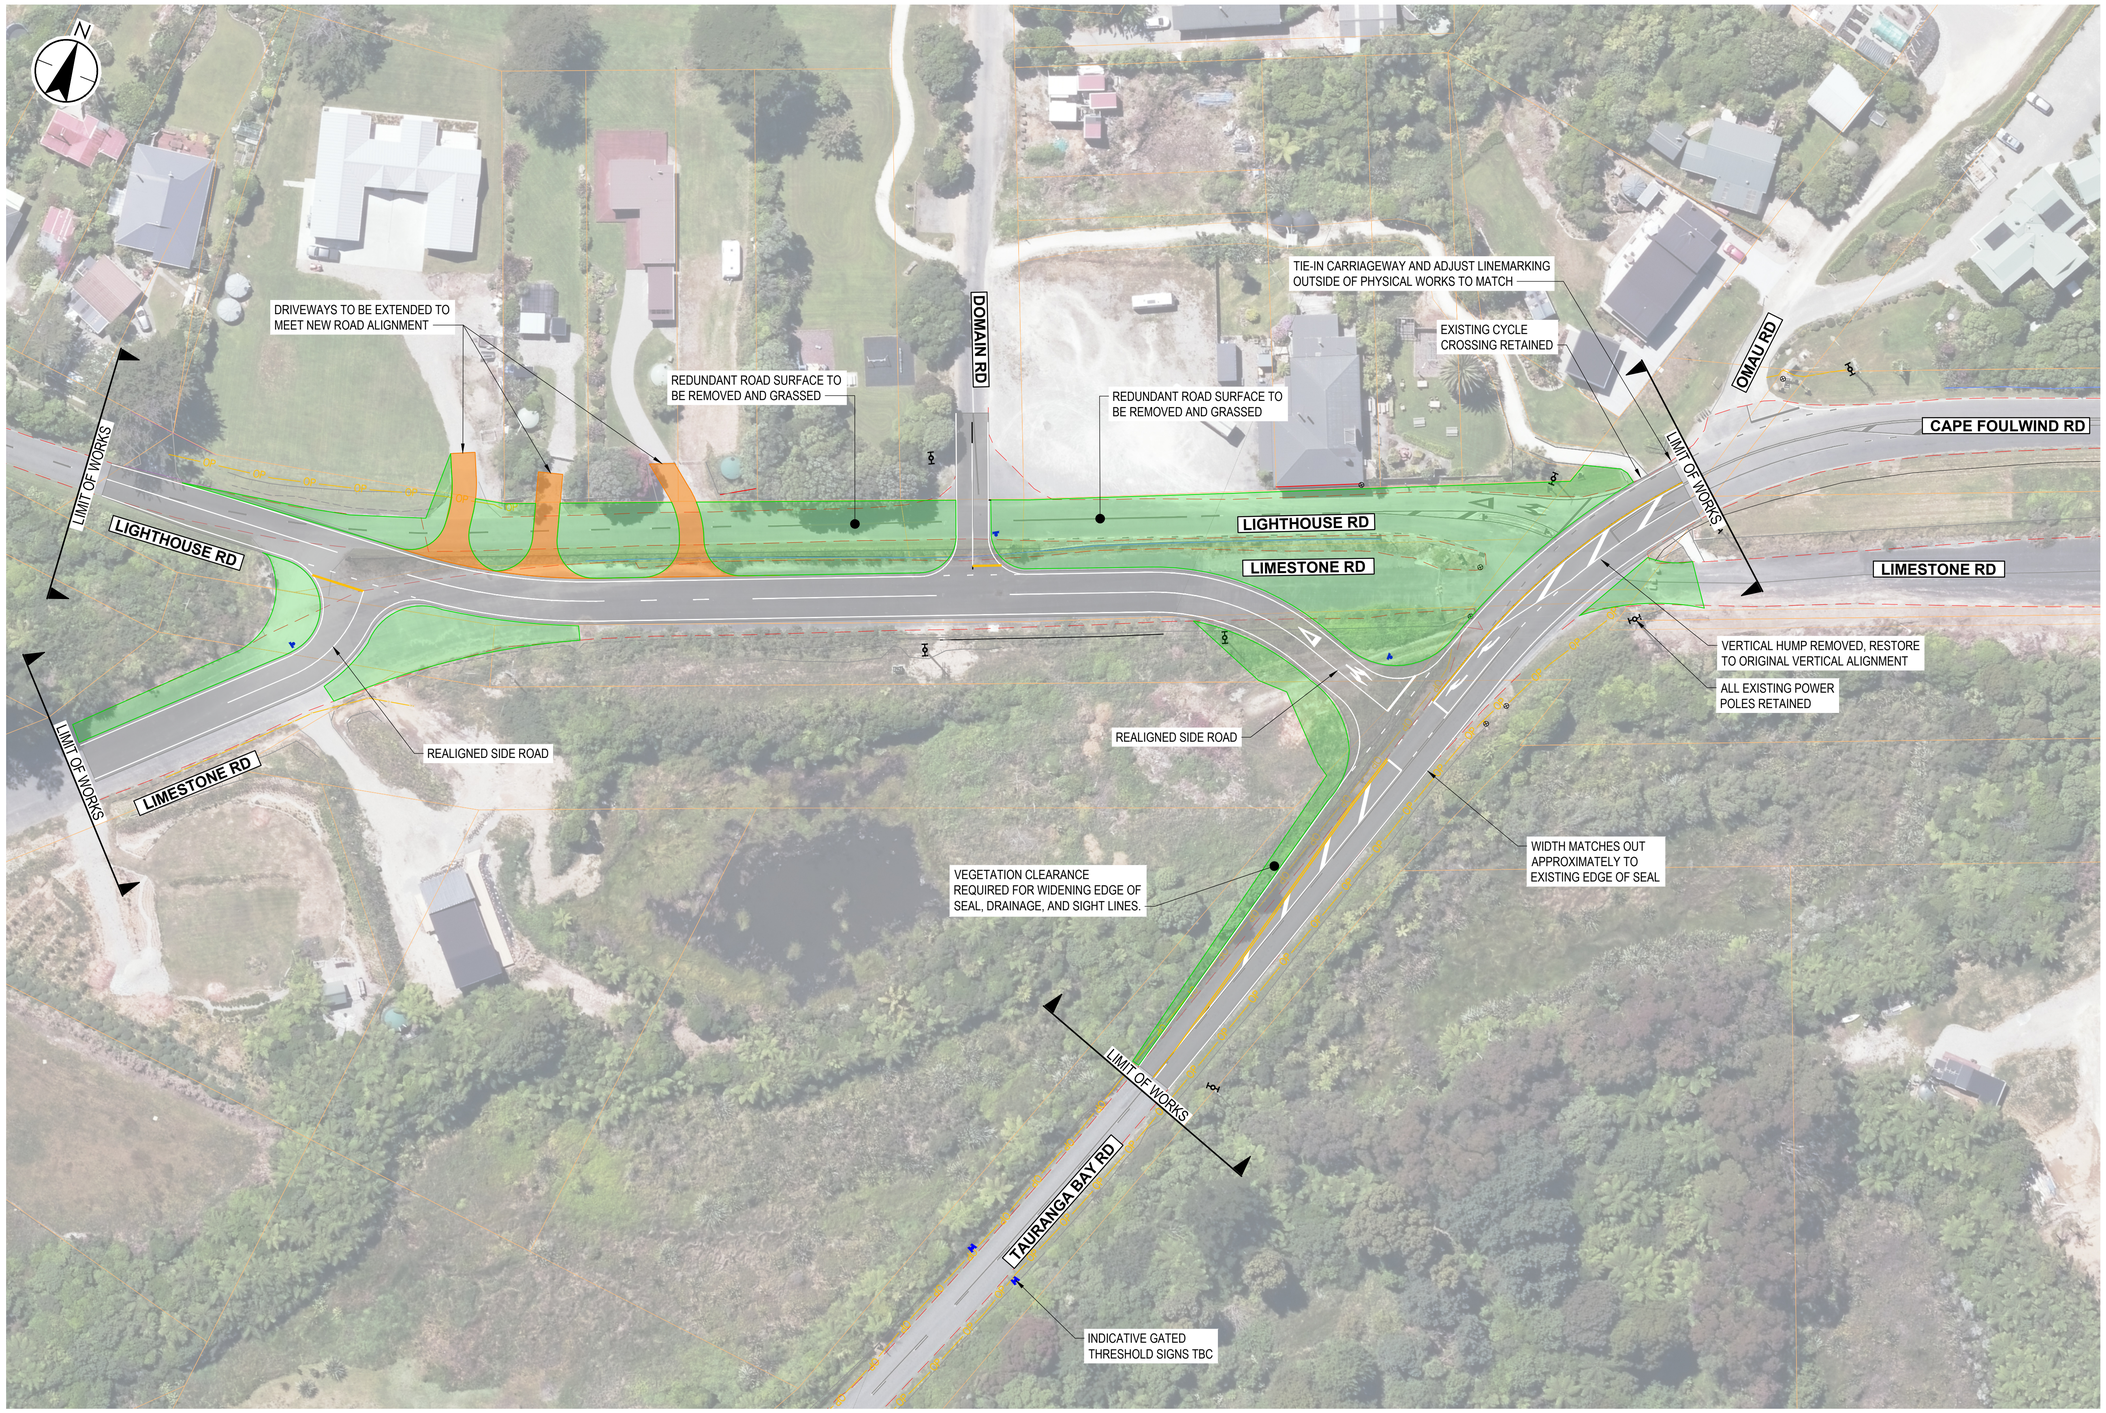

PLAN

SCALE - 1 : 500

1:500 10 5 0 10 20 A1
1:1000 A3

GENERAL NOTES

1. PIPES, CABLES AND OTHER UTILITIES, FOUNDATIONS, LEVELS, REFERENCE MARKS AND OTHER OBSTRUCTIONS INDICATED ON THIS DRAWING ARE BASED ONLY ON READILY AVAILABLE RECORD PLANS AND OTHER INFORMATION. THIS INFORMATION MAY NOT BE COMPLETE, ACCURATE NOR UP TO DATE. PRIOR TO CARRYING OUT ANY EXCAVATION OR OTHER PHYSICAL WORK, CONTRACTORS SHALL OBTAIN THE LATEST INFORMATION FROM UTILITY PROVIDERS AND CARRY OUT DETAILED EXPLORATORY WORK, TRACING, LOCATING, PROTECTION, ISOLATION AND ALTERATIONS AS REQUIRED.
2. COORDINATES ARE IN TERMS OF NZGD2000.
3. LEVELS ARE IN TERMS OF NZVD2016.
4. CADASTRAL BOUNDARIES SOURCED FROM LINZ.
5. PROPOSED THRESHOLD SIGNS ON CAPE FOULWIND ROAD NOT SHOWN.

LEGEND

EXISTING

- CADASTRAL BOUNDARY
- EDGE OF SEAL
- FENCE
- EDGE OF METAL
- ROAD MARKING (1m STRIPE AND 3m GAP)
- ROAD MARKING (3m STRIPE AND 7m GAP)
- ROAD MARKING
- TOP OF BANK
- BOTTOM OF BANK
- WALL
- POWER - OH
- TRANSFORMER BOX
- ROAD SIGN
- SUMP
- POWER POLE
- TELECOM

PROPOSED

- EDGE OF SEAL
- SEALED AREA
- SIGN

Issued/Revision	By	Appd	YYYY.MM.DD
P01 ISSUED FOR COMMENTS	SM		2026.06.23

Issue Status
S3
SUITABLE FOR REVIEW AND COMMENT

This document is suitable only for the purpose noted above. Use of this document for any other purpose is not permitted.

Coordinate System
NZGD 2000
Datum
NZVD 2016

Colour Disclaimer
This drawing has been documented in colour. This drawing is required to be printed in colour. Failure to do so may result in loss of information. Black and white printing may be used if specific black and white documents have been obtained from Stantec.

Stantec

Copyright Reserved
The Copyrights to all designs and drawings are the property of Stantec. Reproduction or use for any purpose other than that authorized by Stantec is forbidden.

The Contractor shall verify and be responsible for all dimensions. DO NOT scale the drawing - any errors or omissions shall be reported to Stantec without delay.

Client/Project Logo
BULLER DISTRICT COUNCIL
Te Kaunihera O Kawatiri

Client/Project
BULLER DISTRICT COUNCIL
OMAU INTERSECTION

S.Monga — Drawn
S.Drawn — Designed

CHECK PLOT
NOT FOR ISSUE

Title
PLAN VIEW

Project No.
310206836

Scale at A1
AS SHOWN

Revision
P01

Drawing No.
310206836-STN-01-210-DR-CI-130001

ORIGINAL SHEET - ISO A1
C:\Autodesk\DC\ACCDocs\Stantec Consulting\310206836_Omau_Intersection_operational\Project Files\01_WIP_CI\Drawings\310206836-STN-01-210-DR-CI-130001.dwg
Rohini Monga, Salmon Date: 6/23/2026 2:45:39 PM
C:\Autodesk\DC\ACCDocs\Stantec Consulting\310206836_Omau_Intersection_operational\Project Files\01_WIP_CI\Drawings\310206836-STN-01-210-DR-CI-130001.dwg, Layout1, 6/23/2026 2:45:33 PM, smonga, , CHECK PLOT